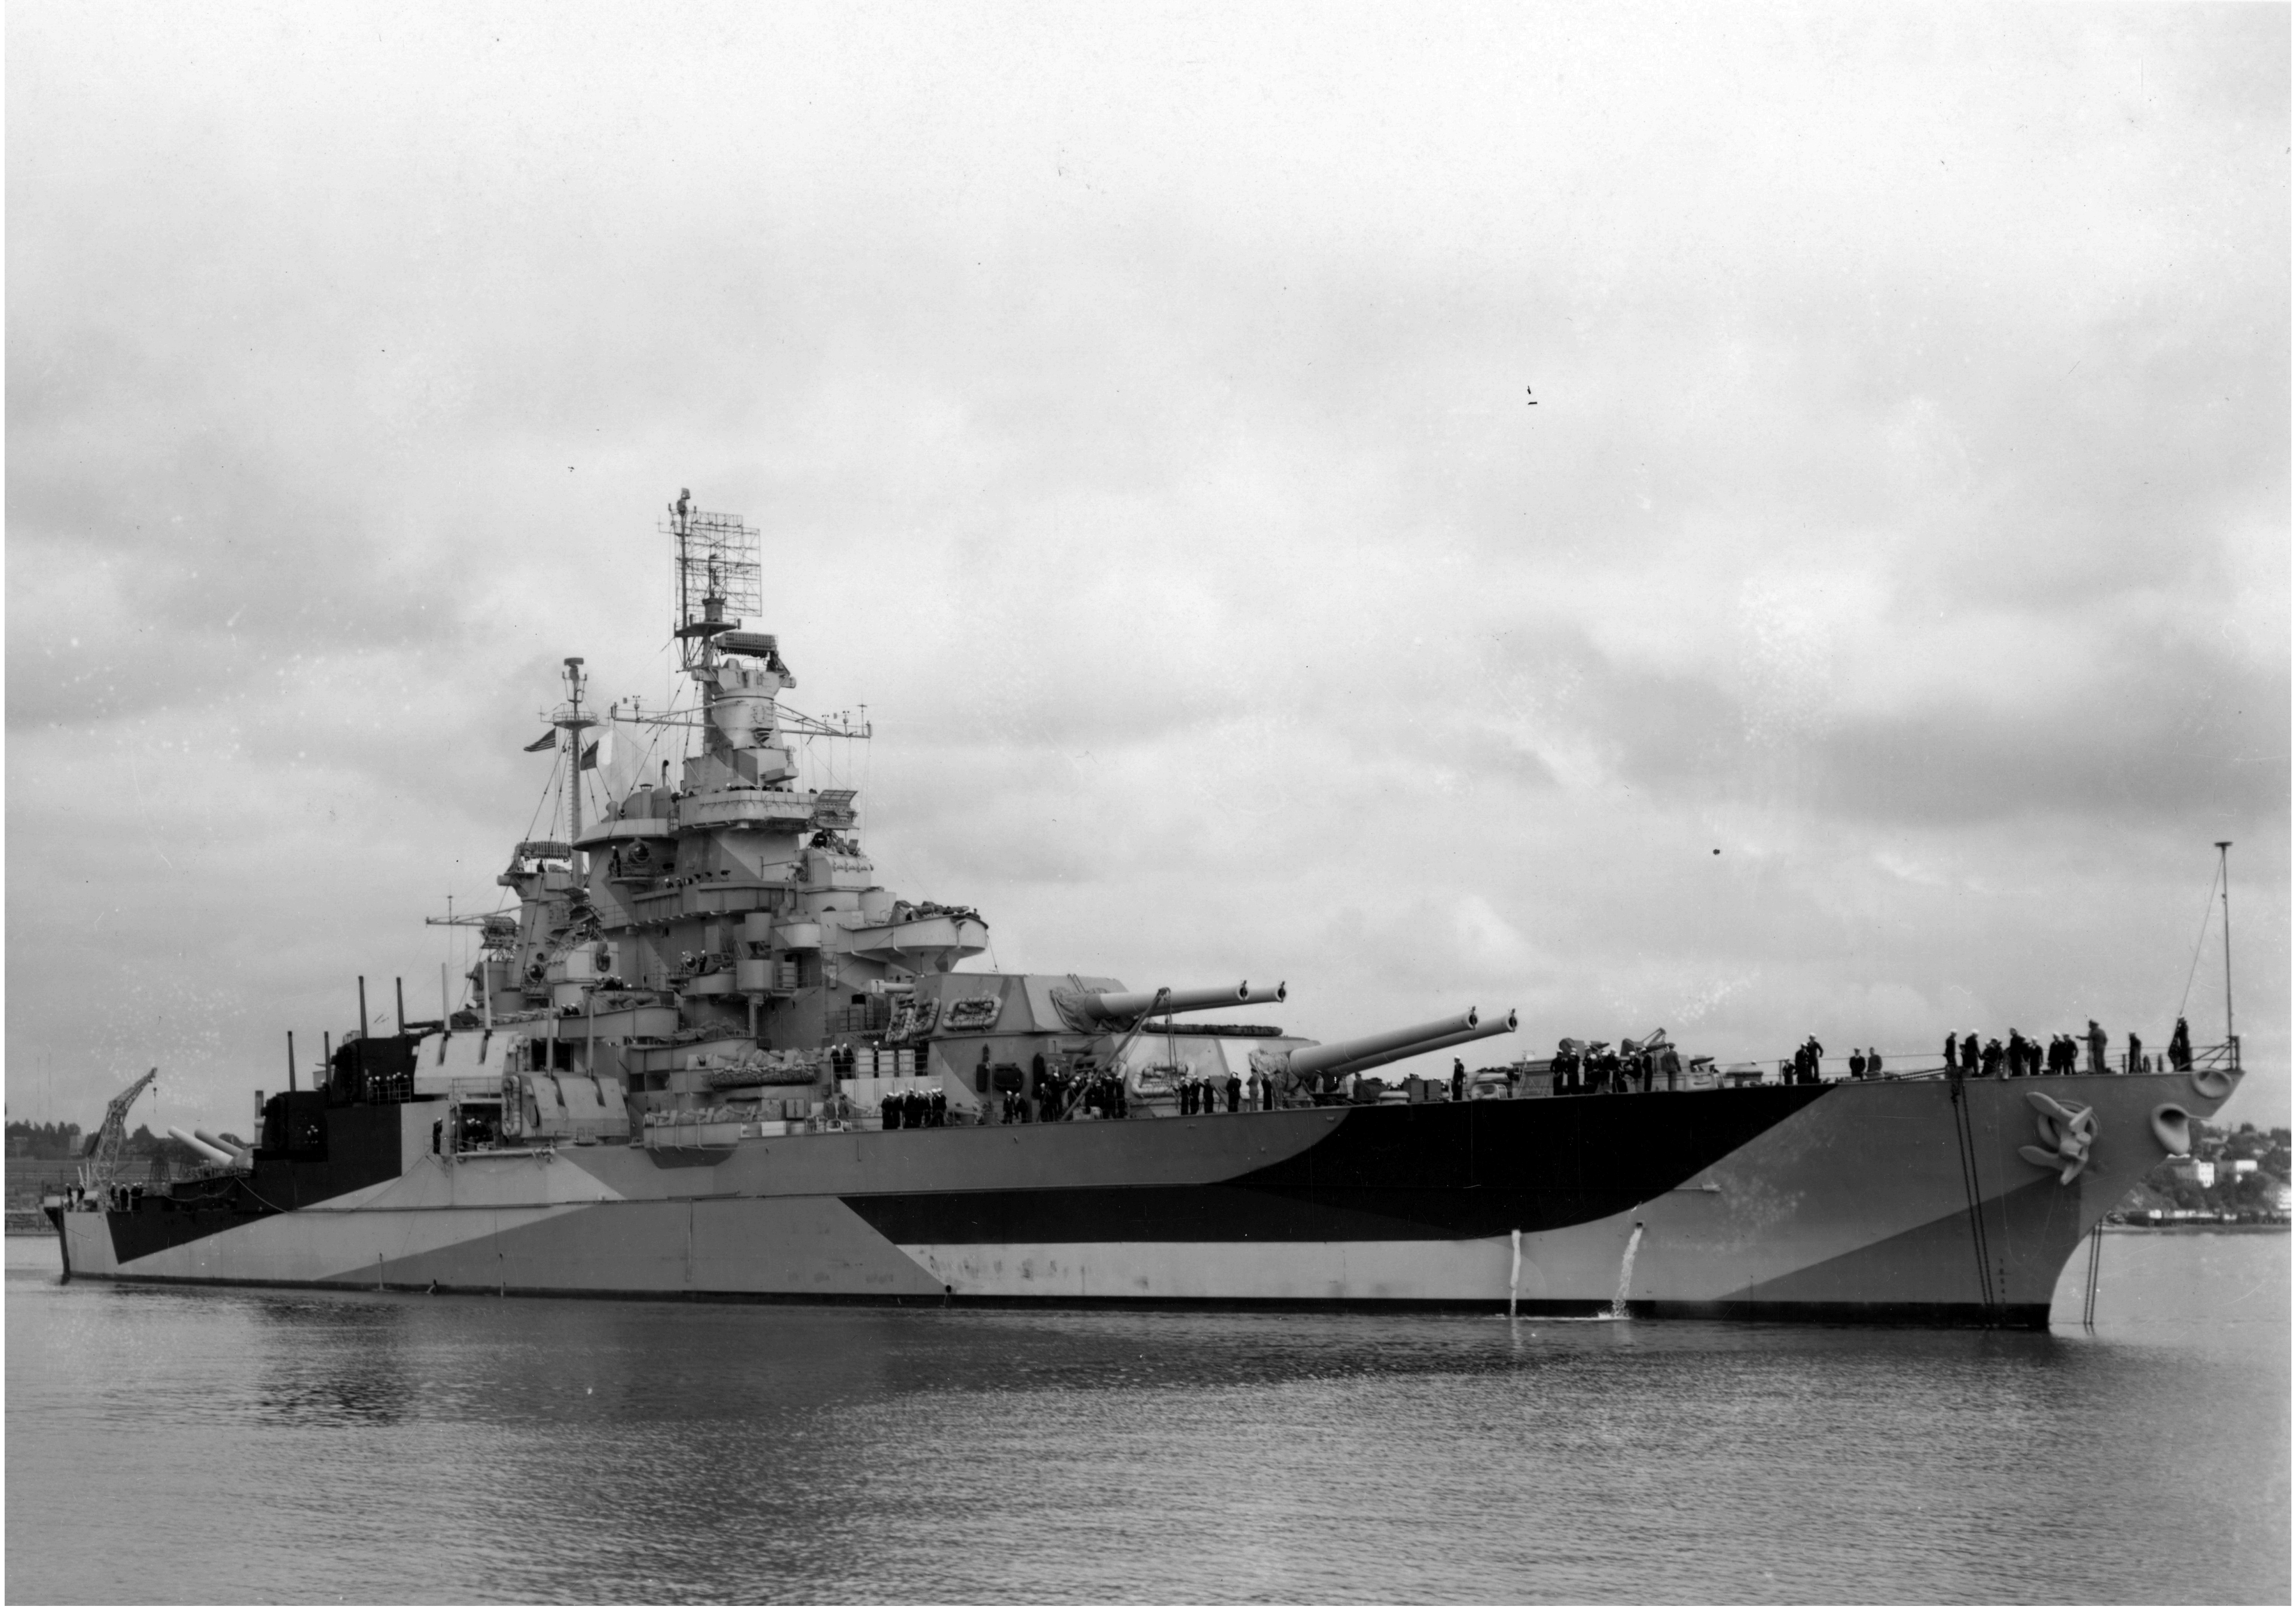

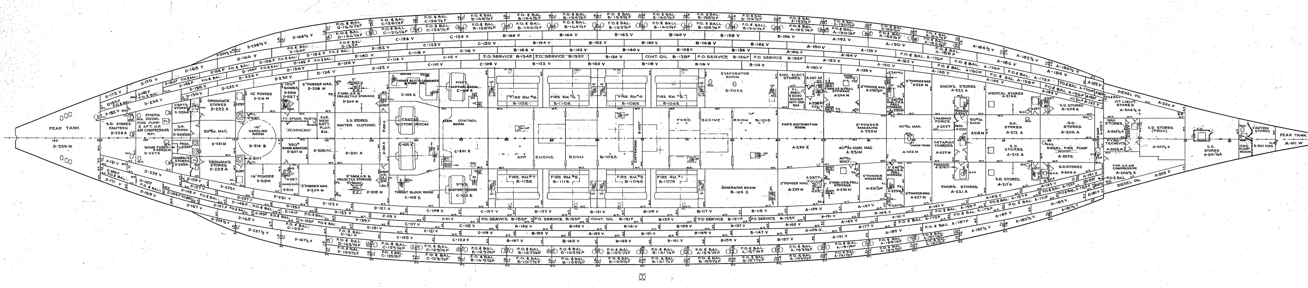

PEAK TANK
D-229 W
S.D. STORES CANTEEN D-228 A
EMERG. DIESEL FIRE PUMP & AFT. H.P. AIR COMPRESSOR RM.
BOMB FUZES D-224½ M
CAPT'S STORES
ADMIRAL'S STORES D-225A
ORDNANCE STORES D-222 A
ORDNANCE STORES D-223 A
20 MM MAG.
16" POWDER D-216 M
16" HANDLING ROOM D-214 B
16" POWDER D-215 M
100 BOMBS
5" POWDER MAG. D-208 M
5" POWDER MAG. D-209 M
AUX. MAIN BATT. PLOT. RM.
S.D. STORES WINTER CLOTHING
D-201 A
THRUST BLOCK CONDENSER & PUMP RM. C-106 E
CENTER MOTOR ROOM
PORT MOTOR ROOM C-104 E
STBD. MOTOR ROOM C-103 E
THRUST BLOCK ROOM C-105 E
MAIN CONTROL ROOM
C-201 E
FIRE RM. #8 B-112 E
FIRE RM. #6 B-110 E
FIRE RM. #4 B-108 E
FIRE RM. #2 B-106 E
FIRE RM. #7 B-113 E
FIRE RM. #5 B-111 E
FIRE RM. #3 B-109 E
FIRE RM. #1 B-107 E
AFT ENGINE ROOM B-103 E
COFFERDAM
FORD. ENGINE ROOM B-101 E
EVAPORATOR ROOM B-202 E
GENERATOR ROOM B-105 E
FOR'D. DISTRIBUTION ROOM
A-235 E
ENG. ELECT. STORES
5" POWDER MAGAZINE A-232 M
40 MM AMM. MAG. A-231 M
40 MM MAG.
5" POWDER MAG. A-228 M
5" POWDER MAG. A-227 M
ENGR'S. STORES A-222 A
ENGR'S. STORES A-221 A
MEDICAL STORES A-216 A
LANDING FORCE A-223 T
CATAPULT CHARGES A-225 M
S.D. STORES A-212 A
S.D. STORES A-213 A
S.D. STORES A-217 A
S.D. STORES A-206 A
S.D. STORES A-208 A
DIESEL FIRE PUMP ROOM A-207 E
FWD. H.P. AIR COMPRESSOR A-203½ E
1ST. LIEUT. STORES A-204½ A
S.D. STORES (PROV.)
DIESEL OIL
CANTEEN STORES
GAS. PUMP ROOM
A-201 GAS
S.D. STORES A-201½ A
PEAK TANK A-101 W
F.O. & BAL.
F.O. SERVICE
CONT. OIL B-128 F

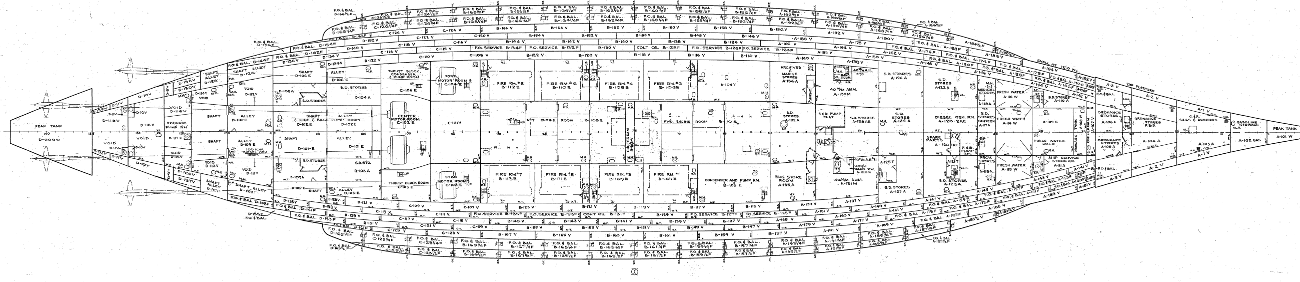

PEAK TANK
D-229 W
VOID
DRAINAGE PUMP RM.
SHAFT ALLEY
SHAFT
ALLEY D-110-E
ALLEY D-109 E
100 K.W. DIESEL GEN. ROOM
S.D. STORES
SHAFT ALLEY D-112 G
S.D. STORES D-104 A
S.D. STO. D-103 A
ALLEY D-106 E
ALLEY D-105 E
THRUST BLOCK CONDENSER & PUMP ROOM C-106 E
CENTER MOTOR ROOM C-102 E
PORT MOTOR ROOM C-104 E
STBD. MOTOR ROOM C-103 E
THRUST BLOCK ROOM C-105 E
C-101 V
FIRE RM. #8 B-112 E
FIRE RM. #6 B-110 E
FIRE RM. #4 B-108 E
FIRE RM. #2 B-106 E
FIRE RM. #7 B-113 E
FIRE RM. #5 B-111 E
FIRE RM. #3 B-109 E
FIRE RM. #1 B-107 E
AFT ENGINE ROOM B-103 E
FWD. ENGINE ROOM B-101 E
COFFERDAM
CONDENSER AND PUMP RM. B-105 E
ARCHIVES & MARINE STORES A-136 A
40 MM AMM. A-150 M
ENG. STORE ROOM A-135 A
40 MM AMM. A-131 M
F.&D. PUMP PLAT.
S.D. STORES A-128 AE
S.D. STORES A-132 A
S.D. STORES A-124 A
S.D. STORES A-126 A
S.D. STORES A-122 A
S.D. STORES A-127 A
S.D. STORES A-125 A
SPARE PARTS
DIESEL GEN. RM. A-120-2 AE
MEDICAL STORES
S.D. STORES CANTEEN
PROV. STORES
FRESH WATER A-116 W
FRESH WATER A-115 W
FRESH WATER HOLD
SHIP SERVICE STORE RM. A-111 A
S.D. STORES A-110 A
ORDNANCE STORES A-106 A
ORDNANCE STORES A-105 A
ORDNANCE STORES P.&O.
A-104 A
A-103 A
C.&R. SAILS & AWNINGS
GASOLINE STOWAGE
A-102 GAS
PEAK TANK A-101 W
SHELL AT 13'-0 W.L.
2ND PLATFORM
F.O. & BAL.
F.O. SERVICE
CONT. OIL

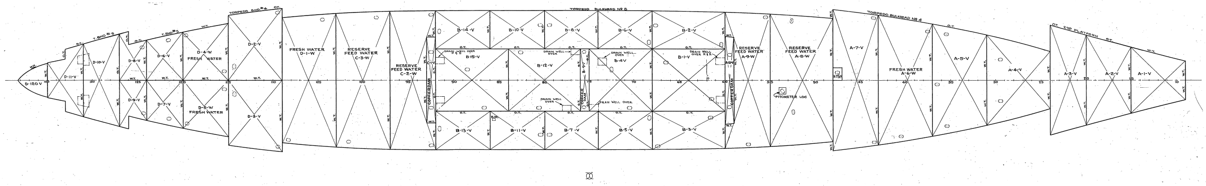

TORPEDO BHD. #4
TORPEDO BULKHEAD NO. 5
TORPEDO BULKHEAD NO. 4
2ND PLATFORM
D-120 V
D-11-V
D-10-V
D-9-V
D-8-V
D-6-V
D-7-V
D-4-W FRESH WATER
D-5-W FRESH WATER
D-2-V
D-3-V
FRESH WATER D-1-W
RESERVE FEED WATER C-3-W
RESERVE FEED WATER C-2-W
COFFERDAM
B-14-V
B-10-V
B-8-V
B-6-V
B-2-V
B-15-V
B-12-V
B-4-V
B-1-V
B-13-V
B-11-V
B-7-V
B-5-V
B-3-V
DRAIN WELL OVER
RESERVE FEED WATER A-9-W
RESERVE FEED WATER A-8-W
PITOMETER LOG
A-7-V
FRESH WATER A-6-W
A-5-V
A-4-V
A-3-V
A-2-V
A-1-V

BB-48 BB-48

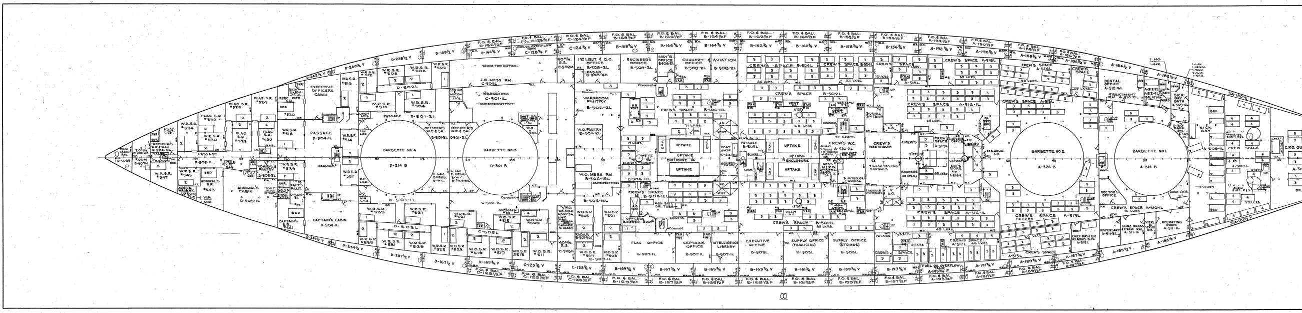
BARBETTE NO.4
D-214 B
BARBETTE NO.3
D-301 B
BARBETTE NO.2
A-326 B
BARBETTE NO.1
A-314 B
WARDROOM C-501-1L
J.O. MESS RM.
CREWS SPACE
UPTAKE
UPTAKE ENCLOSURE
FLAG OFFICE
CAPTAINS OFFICE
EXECUTIVE OFFICE
SUPPLY OFFICE
CAPTAIN'S CABIN D-504-L
ADMIRAL'S CABIN
DENTAL OFFICE
DOCTOR'S OFFICE
SICK BAY
CREW'S WASHROOM
F.O. & BAL.

BB 48

SECOND PLATFORM
SCALE - 1/16" = 1'-0"
BU. SHIPS NO.
BB48-S0103-193296

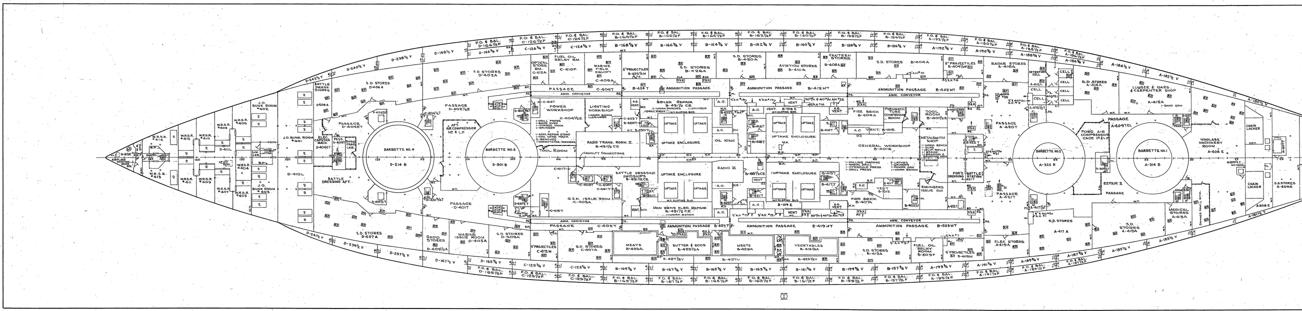
BARBETTE NO.4
D-214 B
BARBETTE NO.3
D-301 B
BARBETTE NO.2
A-326 B
BARBETTE NO.1
A-314 B
AMMUNITION PASSAGE
AMM. CONVEYOR
UPTAKE ENCLOSURE
GENERAL WORKSHOP
BATTLE DRESSING AFT.
S.D. STORES
PASSAGE
MEATS
VEGETABLES
BUTTER & EGGS
RADIO TRANS. ROOM
POWER WORKSHOP
TOOL ROOM
MEDICAL STORES
CHAIN LOCKER
WINDLASS MACHINERY ROOM

BB 48

HOLD
SCALE - 1/16" = 1'-0"
BU. SHIPS NO.
BB48-S0103-193296

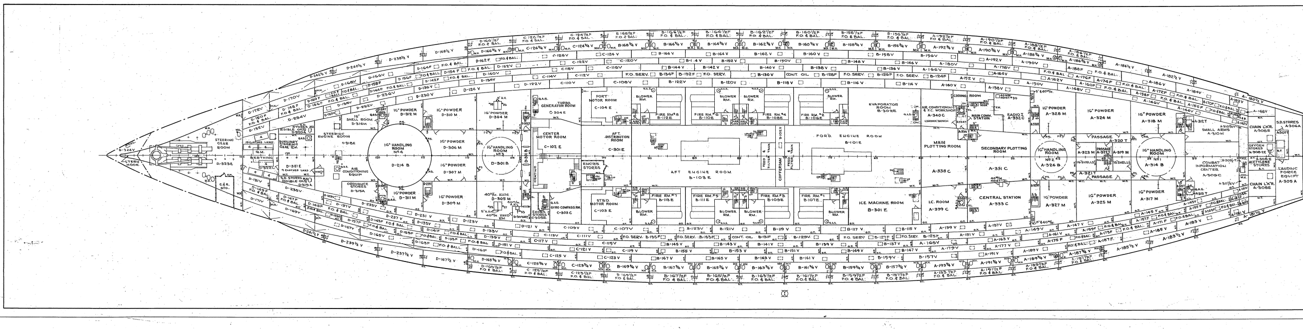
STEERING GEAR ROOM
STEERING ENGINE ROOM
16" HANDLING ROOM NO.4
D-214 B
16" HANDLING ROOM NO.3
D-301 B
16" HANDLING ROOM NO.2
A-326 B
16" HANDLING ROOM NO.1
A-314 B
16" POWDER
16" SHELL ROOM
CENTER MOTOR ROOM
AFT DISTRIBUTION ROOM
AFT ENGINE ROOM B-102 E
FORD. ENGINE ROOM B-101 E
FIRE RM.
BLOWER RM.
EVAPORATOR ROOM
MAIN PLOTTING ROOM
SECONDARY PLOTTING ROOM
CENTRAL STATION A-333 C
ICE MACHINE ROOM B-301 E
COMBAT INFORMATION CENTER
CHAIN LKR.
LANDING FORCE EQUIPT
F.O. & BAL.

BB 48

INNER BOTTOM
SCALE - 1/16" = 1'-0"
BU. SHIPS NO.
BB48-S0103-193296

PAGE 7

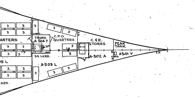
C.P.O. QUARTERS
TRUNK A-504 T
C.&R. STORES
PEAK TANK
A-501 V
A-502 A
A-503 L

BB 48
SECOND DECK
SCALE-1/16"=1'-0"
BU. SHIPS NO.
BB48-S0103-193296

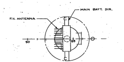
F.H. ANTENNA
MAIN BATT. DIR.

AFTER MAIN BATTERY DIRECTOR

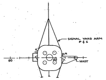
SIGNAL YARD ARM P & S
MAST

AFTER MAIN BATTERY DIRECTOR STATION PLATFORM

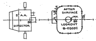
5" A.A. DIRECTOR
AFTER SURFACE LOOKOUT

AFTER SURFACE LOOKOUT PLAT.

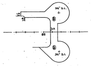

SEARCHLIGHT PLATFORM

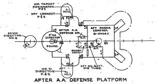
AIR TARGET DESIGNATOR P & S
SKY LOOKOUT P & S
40 MM. DIRECTOR
5" A.A. DIRECTOR
AFTER A.A. DEFENSE STA.
AFT RADAR CONTROL
MK. 51 DIRECTOR P & S

AFTER A.A. DEFENSE PLATFORM

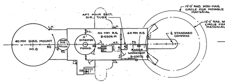
AFT MAIN BATT. DIR. TUBE
40 MM QUAD. MOUNT NO. 8
DIRECTOR
40 MM R.S.
STANDARD COMPASS
15'-0" RAD. NON-MAG. CIRCLE FOR MOVABLE MATERIAL
12'-0" RAD. NON-MAG. CIRCLE FOR FIXED MATERIAL

AFTER 40 MM R.S. LEVEL

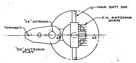
MAIN BATT. DIR.
F.H. ANTENNA (OVER)
"SK" ANTENNA
TOPMAST
"SK" ANTENNA PLAT.

FOR'D MAIN BATTERY DIRECTOR

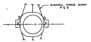
SIGNAL YARD ARM P & S

FOR'D MAIN BATTERY DIRECTOR STATION PLATFORM

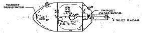
TARGET DESIGNATOR
MAIN BATT. F.C. STA.
TARGET DESIGNATOR
MAST RADAR ANT.

MAIN BATTERY F.C. PLATFORM

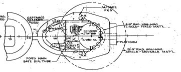
CAPTAIN'S SEACABIN
CONNING STATION
ALIDADE
FOR'D MAIN BATT. DIR. TUBE
PLATFORM
15'-0" RAD. NON-MAG. CIRCLE - MOVABLE MAT'L.

CONNING STATION PLATFORM

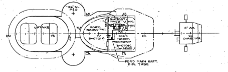
UPTAKE
FOR'D RADAR ROOM
FOR'D MAIN BATT. DIR. TUBE
5" A.A. DIRECTOR

RADAR PLATFORM

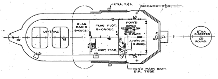
UPTAKE
FLAG RADIO
FLAG PLOT
ALIDADE
5" A.A. DIRECTOR
FOR'D MAIN BATT. DIR. TUBE

FLAG BRIDGE

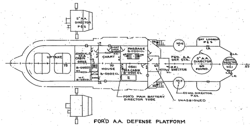
5" A.A. DIRECTOR
UPTAKE
CHART HOUSE
PASSAGE
FWD. A.A. DEF. STA.
5" A.A. DIRECTOR
SKY LOOKOUT P & S
FOR'D MAIN BATTERY DIRECTOR TUBE
UNASSIGNED

FOR'D A.A. DEFENSE PLATFORM

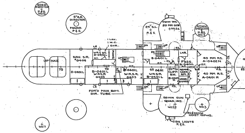
5" A.A. DIRECTOR
UPTAKE
NAV. S.R.
W.R.S.R.
40 MM. R.S.
40 MM. GUN QUAD. MT.
FOR'D MAIN BATT. DIR. TUBE
SIDE LIGHTS P & S

FOR'D 40 MM. R.S. LEVEL

PAGE 8

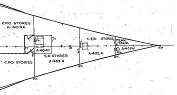
C.P.O. STORES A-405A
C.&R. STORES
A-401 W
A-402 A
S.D. STORES A-403 A
C.P.O. STORES

BB 48
THIRD DECK
SCALE-1/16"=1'-0"
BU. SHIPS NO.
BB48-S0103-193296

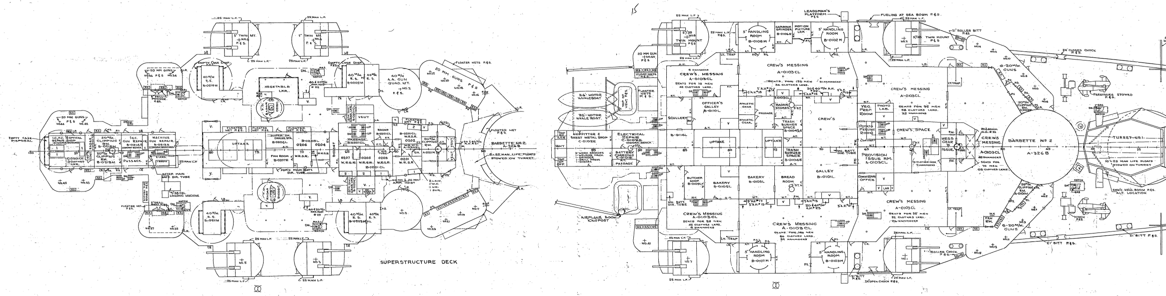
5" TWIN MT.
EMPTY CASE DISPOSAL
20 MM GUNS
40 MM R.S.
VEGETABLE LKR.
UPTAKE
FAN ROOM
FOR'D MAIN BATT. DIR. TUBE
AFTER MAIN BATT. DIR. TUBE
40 MM A.A. GUN QUAD. MT.
BARBETTE NO. 2
FLOATER NETS P & S
26' MOTOR WHALEBOAT
25' MOTOR WHALE BOAT
SHIPFITTER & SHEET METAL SHOP
ELECTRICAL REPAIR
CREW'S MESSING
OFFICER'S GALLEY
SCULLERY
BUTCHER SHOP
BAKERY
BREAD ROOM
GALLEY
TRASH BURNER SPACE
5" HANDLING ROOM
PROVISION ISSUE RM.
COMMISSARY OFFICE
CREW'S SPACE
BARBETTE NO. 2
TURRET NO. 1
AIRPLANE BOOM OUTPOST
FUELING AT SEA BOOM P & S
LEADSMAN'S PLATFORM P & S

SUPERSTRUCTURE DECK

PAGE 9

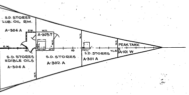
S.D. STORES LUB. OIL RM.
A-304 A
A-303 T
S.D. STORES EDIBLE OILS
A-304 A
S.D. STORES A-302 A
A-301 A
PEAK TANK
A-101 W

BB 48
FIRST PLATFORM
SCALE-1/16"=1'-0"
BU. SHIPS NO.
BB48-S0103-193296

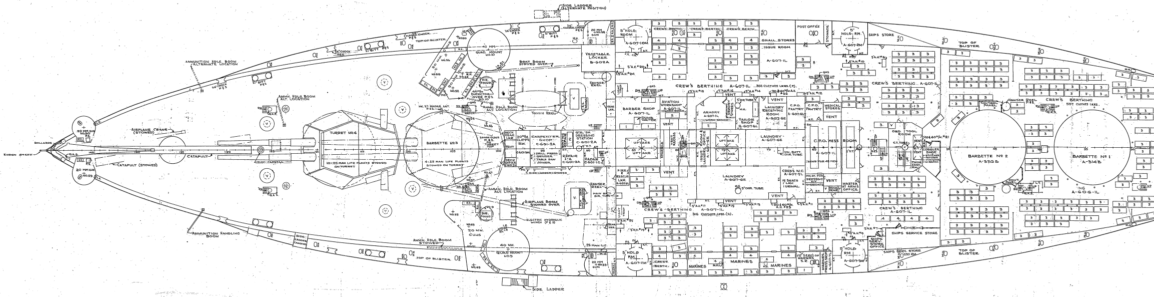
SIDE LADDER (ALTERNATE POSITION)
AMMUNITION HDLG. BOOM ALTERNATE LOCATION
AIRPLANE CRANE (STOWED)
ENSIGN STAFF
BOLLARDS
CATAPULT
CATAPULT (STOWED)
TURRET NO. 4
BARBETTE NO. 3
40 MM QUAD MOUNT
BOAT BOOM STOWED OVER
VEGETABLE LOCKER
BARBER SHOP
AVIATION WORKSHOP
ARMORY
LAUNDRY
TAILOR SHOP
C.P.O. MESS ROOM
CREW'S BERTHING
POST OFFICE
SMALL STORES ISSUE ROOM
5" HDLG. ROOM
SHIPS STORE
TOP OF BLISTER
BARBETTE NO 2
BARBETTE NO 1
SHIPS SERVICE STORE
MARINES
AMMUNITION HANDLING BOOM
SIDE LADDER

BB-48

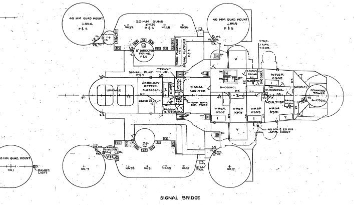
40 MM QUAD MOUNT
NO.6
P & S
20 MM GUNS
NO.32
NO.30
NO.28
NO.26
40 MM QUAD MOUNT
NO.4
P & S
5" DIRECTOR FOUND. P & S
SIGNAL PLATFORM
SIGNAL PLAT. P & S
AEROLOGY OFFICE
UPTAKE
RADIO
STORES
SIGNAL SHELTER
PASSAGE
MAIN BATT. DIR. TUBE
WRSR 0302
WRSR 0307
WRSR 0305
WRSR 0303
WRSR 0301
RADAR
DIR. TUBE
CONNING TOWER
40 MM & 20 MM AMM. HOIST
40 MM QUAD MOUNT
NO.1
RANGE LIGHT
NO.7
NO.33
NO.31
NO.29
NO.27
NO.5
SIGNAL BRIDGE

BB 48
BRIDGES & PLATFORMS
SCALE - 1/16" = 1'-0"
BU. SHIPS NO.
BB48-S0103-193296

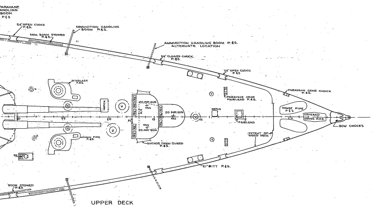
PARAVANE HANDLING BOOM P & S
24" OPEN CHOCK P & S
AMM. BOOM STOWED P & S
AMMUNITION HANDLING BOOM P & S
AMMUNITION HANDLING BOOM P & S ALTERNATE LOCATION
24" CLOSED CHOCK P & S
24" OPEN CHOCK P & S
WINDLASS P & S
PARAVANE GEAR CHOCK P & S
PARAVANE GEAR FAIRLEAD P & S
20 MM GUN
20 MM GUN
HATCH
HAWSE PIPE P & S
COVERED HAWSE PIPE
BOW CHOCKS
FAIRLEAD
EXTENT OF WOOD DECK
CHAIN PIPE P & S
ANCHOR CHAIN GUARD P & S
20 MM GUN
21" BITT P & S
BOOM STOWED P & S
UPPER DECK

BB 48
SUPERSTRUCTURE & UPPER DECKS
SCALE - 1/16" = 1'-0"
BU. SHIPS NO
BB48-S0103-193296

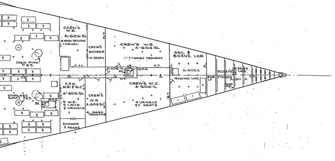
CREW'S W.R.
A-606-2L
4 WASH TROUGHS 1 URINAL
CREW'S SHOWER
13 HEADS
CREW'S W.R.
A-604-2L
WASH TROUGHS
SAIL & BOSNS. LKR.
A-602A
BOSNS. STORES
SAND LKR.
CHAIN PIPE P & S
C.P.O. W.R. & W.C.
A-606-5L
CREW'S W.R.
A-606-3L
CREW'S W.C.
A-604-1L
4 URINALS 57 SEATS
WINDLASS SHAFT P & S
6 W.C. 5 LAVS. 2 URINALS
4 WASH TROUGHS
SHOWER 5 HEADS

BB 48
MAIN DECK
SCALE - 1/16" = 1'-0"
BU. SHIPS NO
BB48-S0103-193296

BB-48

BOOKLET OF GENERAL PLANS
SHEET 2 OF 2

SCALE 1/16" = 1'-0"

HULL FINISHED PLAN
TAKEN FROM WORK EXAMINED & FOUND CORRECT
PUGET SOUND NAVY YARD
APPROVED
DATE July 1944
FOR ~~MANAGER~~
BU. SHIPS NO. BB48-S0103-193296

BB-48

MICROFILMED
100 Reduced Size
No. 4801